Estimate for the work of replacement of 150/225/230mm dia sw pipeline by 300mm dia RCC Np3 pipeline at 2nd cross 5th d main 2nd block HRBR Layout Kalyan nagar, coming under HRBR service station of AEE E2-1 sub division.

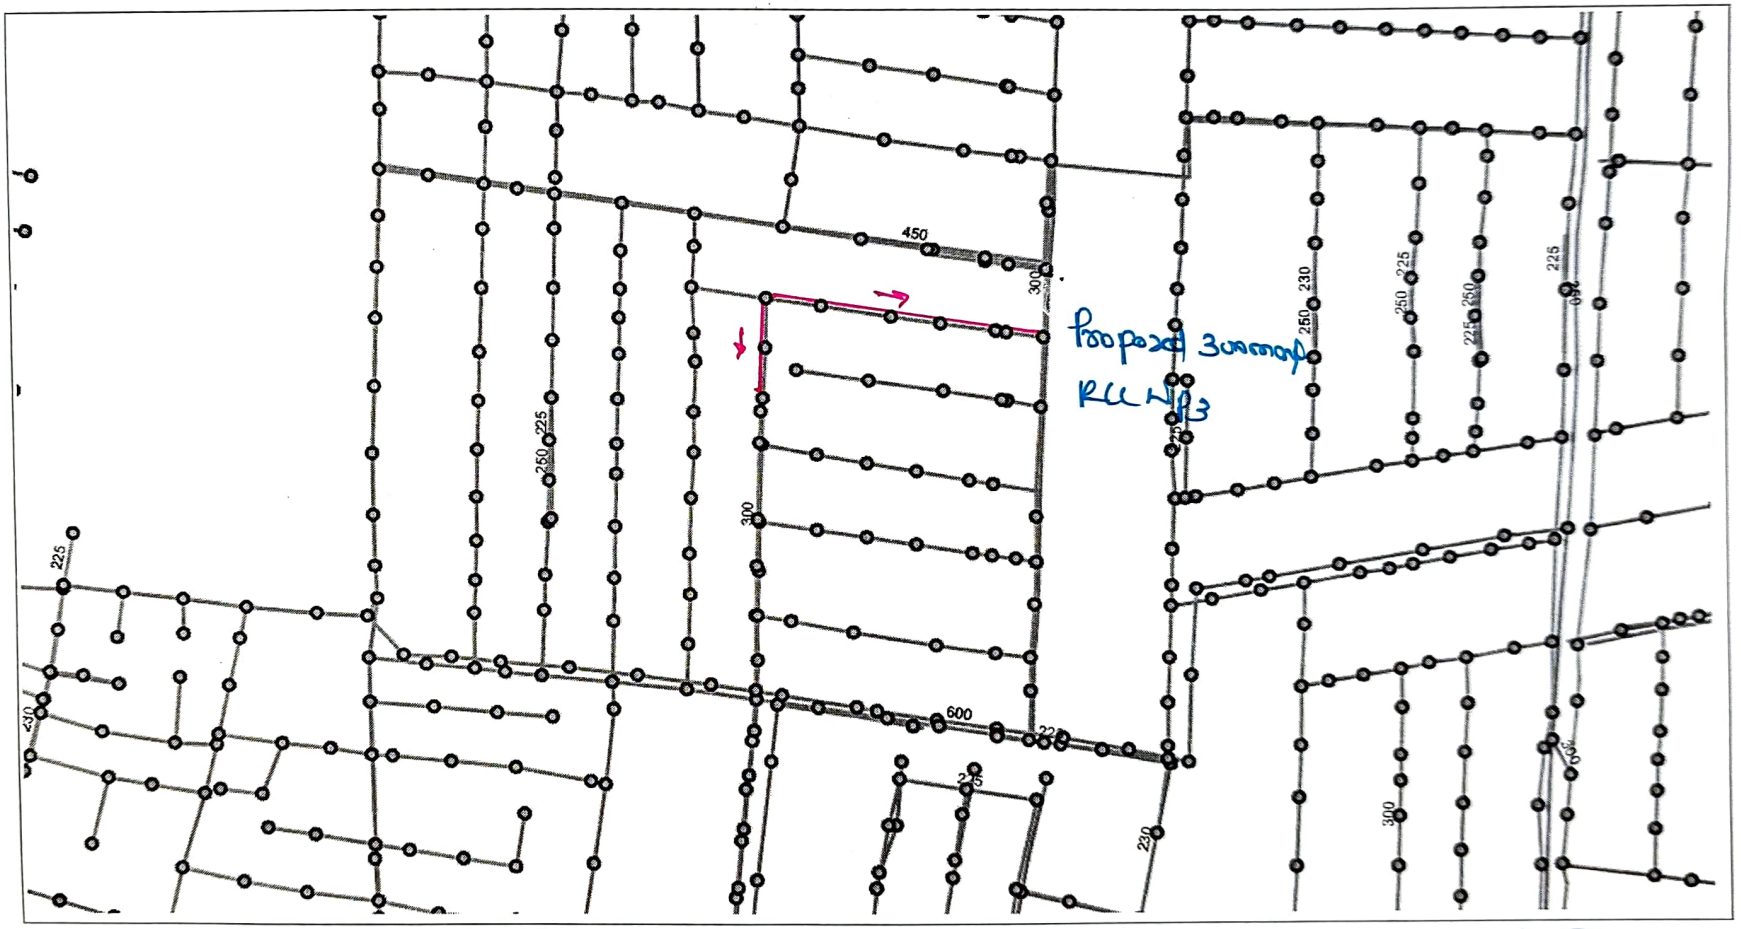

AE(HRBR)

AEE E21

EE E2

SKETCH SHOWING FOR work of replacement of 150/225/230mm dia sw pipeline by 300mm dia RCC Np3 pipeline at 2nd G cross 5th d main 2nd block HRBR Layout Kalyan nagar, coming under HRBR service station of AEE E2-1 sub division.

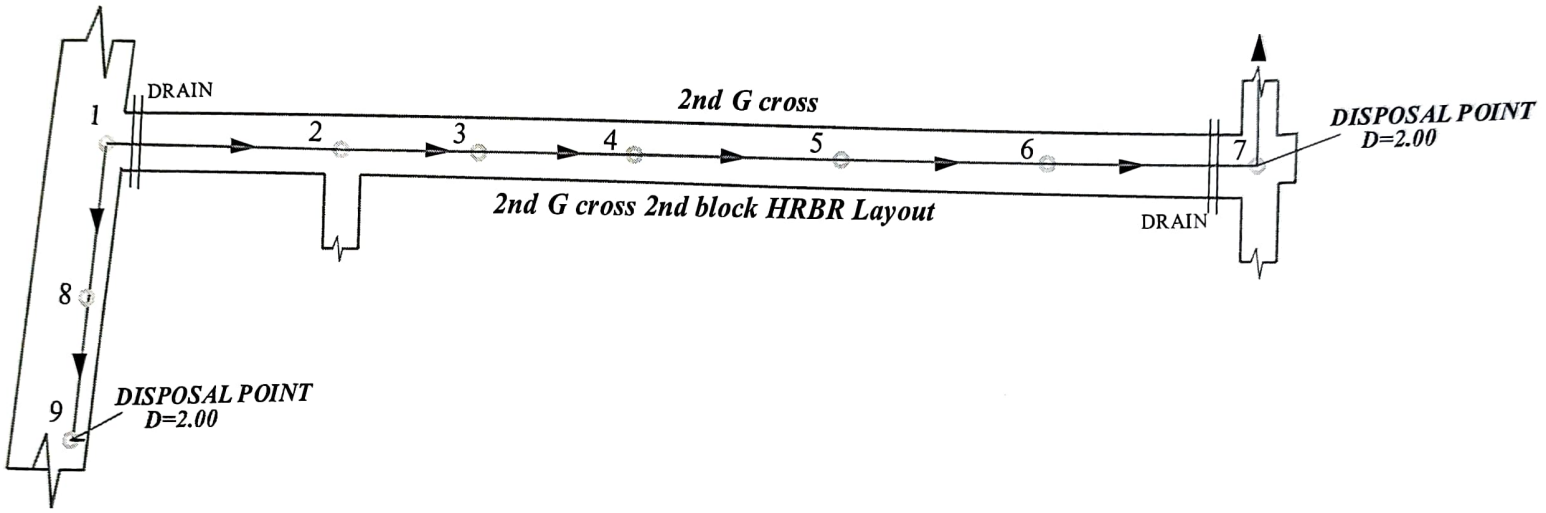

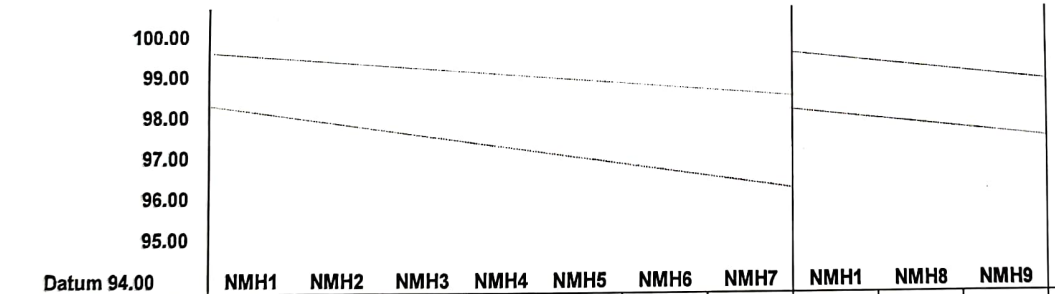

Datum 94.00	NMH1	NMH2	NMH3	NMH4	NMH5	NMH6	NMH7	NMH1	NMH8	NMH9
Ground Level (mt)	99.65	99.50	99.35	99.20	99.05	98.90	98.75	99.65	99.50	99.35
Invert Level (mt)	98.45	98.10	97.95	97.70	97.45	97.20	96.75	98.45	98.00	97.35
Depth (mt)	1.20	1.40	1.40	1.50	1.60	1.70	2.00	1.20	1.50	2.00
Cummulative (mt)	0.00	35.00	65.00	95.00	125.00	155.00	175.00	175.00	205.00	250.00
Distance(mt)	0.00	35.00	30.00	30.00	30.00	30.00	20.00	0.00	30.00	45.00

L/S, H- 1:200 & V- 1:200

INDEX

ASPHALT ROAD	
CC ROAD	
300MMRCC LINE	
FLOW DIRECTION	→
DRAIN	
MAN HOLES	

BANGALORE WATER SUPPLY AND SEWERAGE BOARD

SKETCH SHOWING FOR THE WORK OF PROVIDING AND LAYING 300MM DIA.

"Island" Surveyors
8th main K S Town, Bangalore-560060.
Ph: 9620134122/9343427846

AE HRBR

AEE E21

EE E 2